


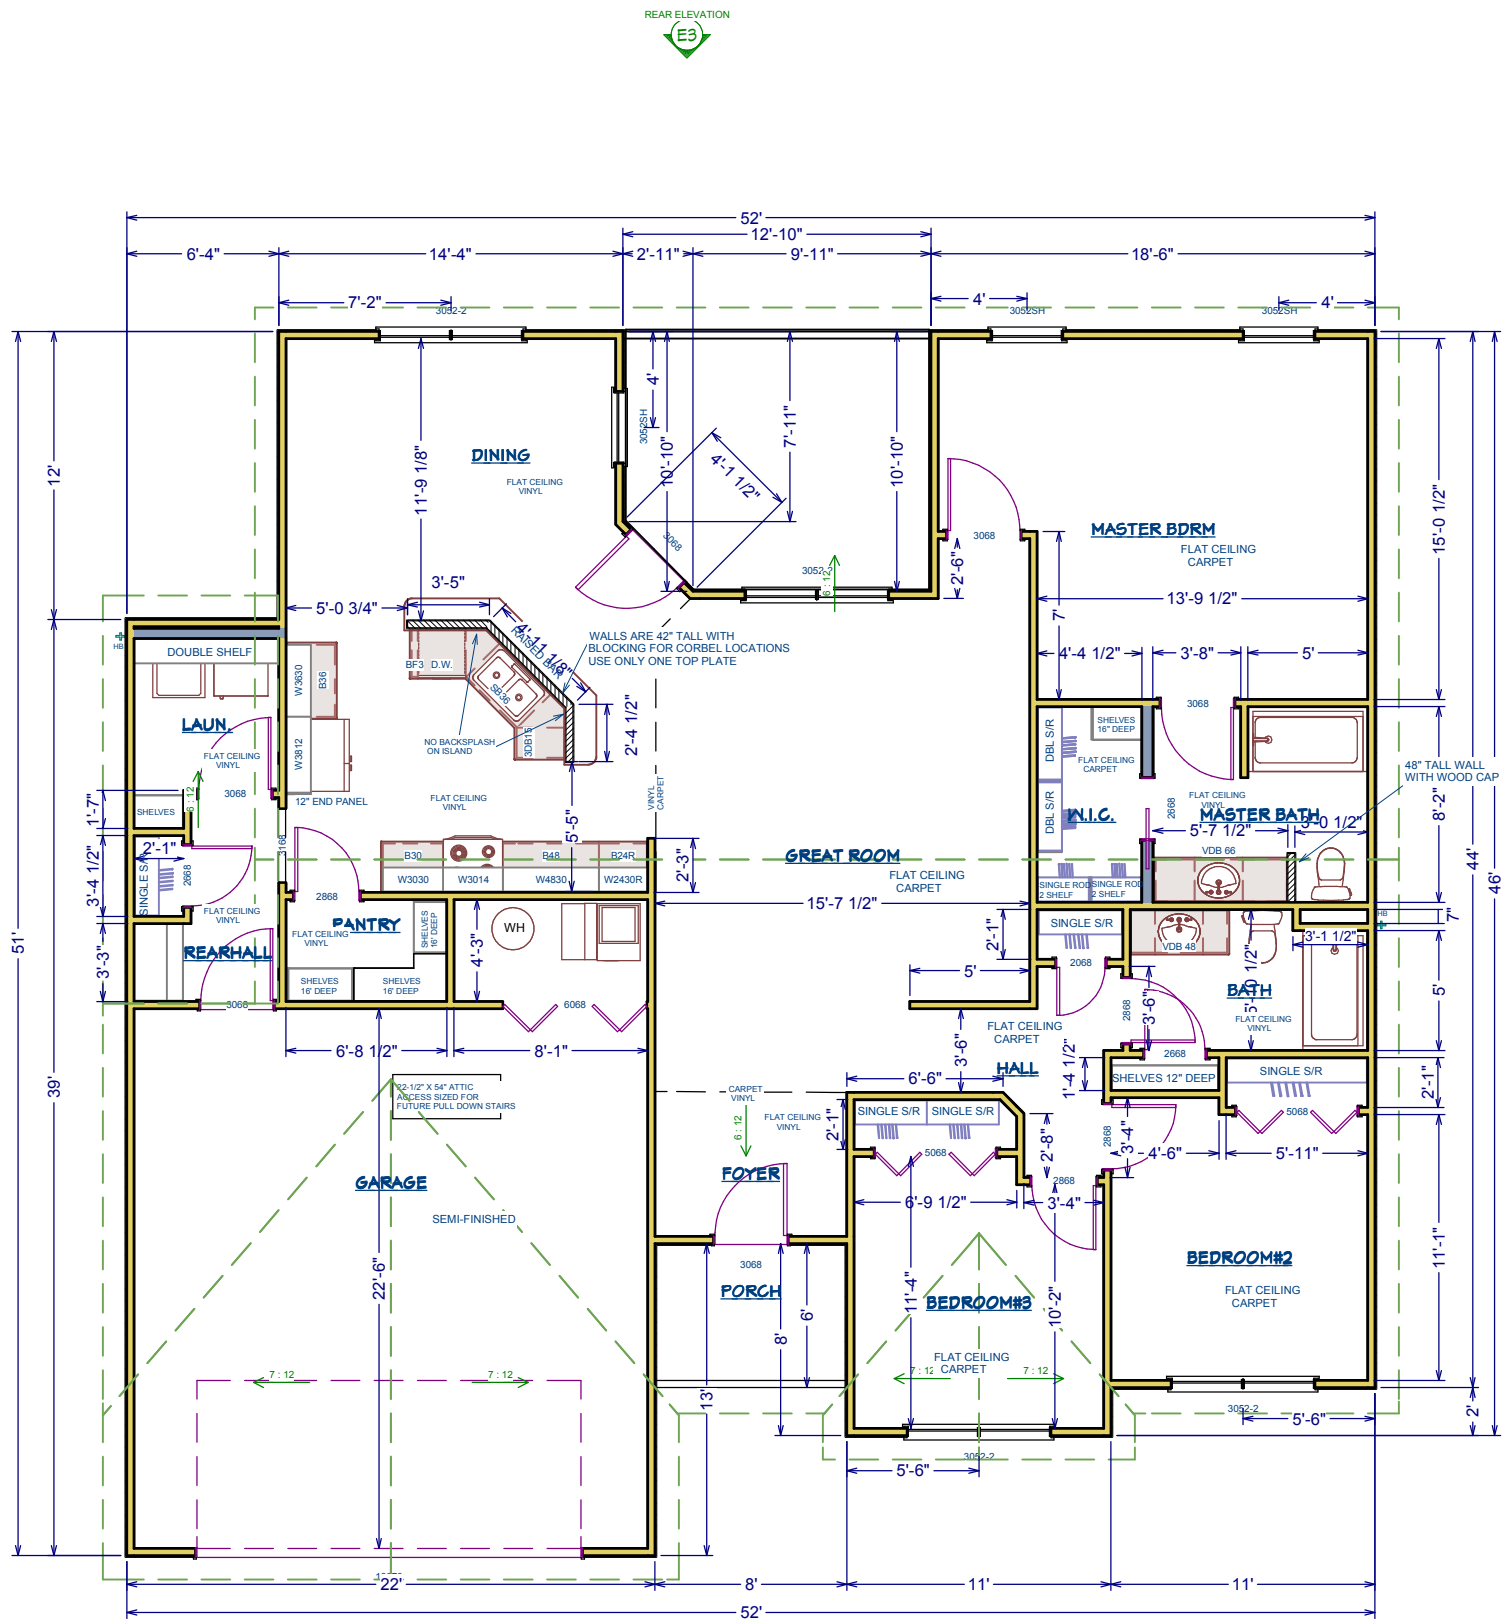

1st Floor

*NOTE: FINISHED SQUARE FOOTAGE CALCULATIONS FOR THIS HOUSE WERE BASED ON PLAN DIMENSIONS ONLY AND MAY VARY FROM THE FINISHED SQUARE FOOTAGE OF THE HOUSE "AS BUILT".

MODEL:	DENNISON A MASTER	SCALE:	1/8"=1'
BUILT FOR:	SPEC/IDEAL	DATE:	Friday, January 20, 2017
SUBDIVISION/LOT:	LOT 000	DRAWN BY:	SRR
ADDRESS:	522 S. 13TH STREET DECATUR IN 46733	REVIEWED BY:	SRR
SHEET DISCRPTION:	1ST FLOOR PLAN	REVISIONS:	
		SHEET NUMBER	1

*** NOTICE ***
THE ORIGINALS AND COPIES OF THESE PLANS, DRAWINGS AND OR
REVISIONS ARE THE PROPERTY OF IDEAL SUBURBAN HOMES INC. ***
PLANS, DRAWINGS AND OR REVISIONS INCLUDING THE SPECIFICATIONS AND
THE COPYRIGHT ARE THE PROPERTY OF IDEAL SUBURBAN HOMES INC. IT IS
FURTHER ACKNOWLEDGED THAT SUCH PLANS, DRAWINGS, REVISIONS, AND
SPECIFICATIONS MAY BE USED FOR THE ABOVE DESCRIBED PROJECT ONLY, AND
REPRODUCTION OF THE DOCUMENTS BY ANYONE FOR CONSTRUCTION OR ANY
OTHER PURPOSES MAY NOT BE DONE EXCEPT BY IDEAL SUBURBAN HOMES INC.
EXPRESS WRITTEN PERMISSION



DEAL
SUBURBAN HOMES
522 SOUTH 13TH STREET, DECATUR, INDIANA 46733
BUILDING TRUST & QUALITY IN EVERY HOME!

SQUARE FOOTAGE	
1ST FLOOR:	1666
GARAGE:	540
TOTAL SQ. FT.:	2206
BASEMENT TOTAL:	000
COV. FR. PORCH:	48
COV. REAR. PORCH:	135