


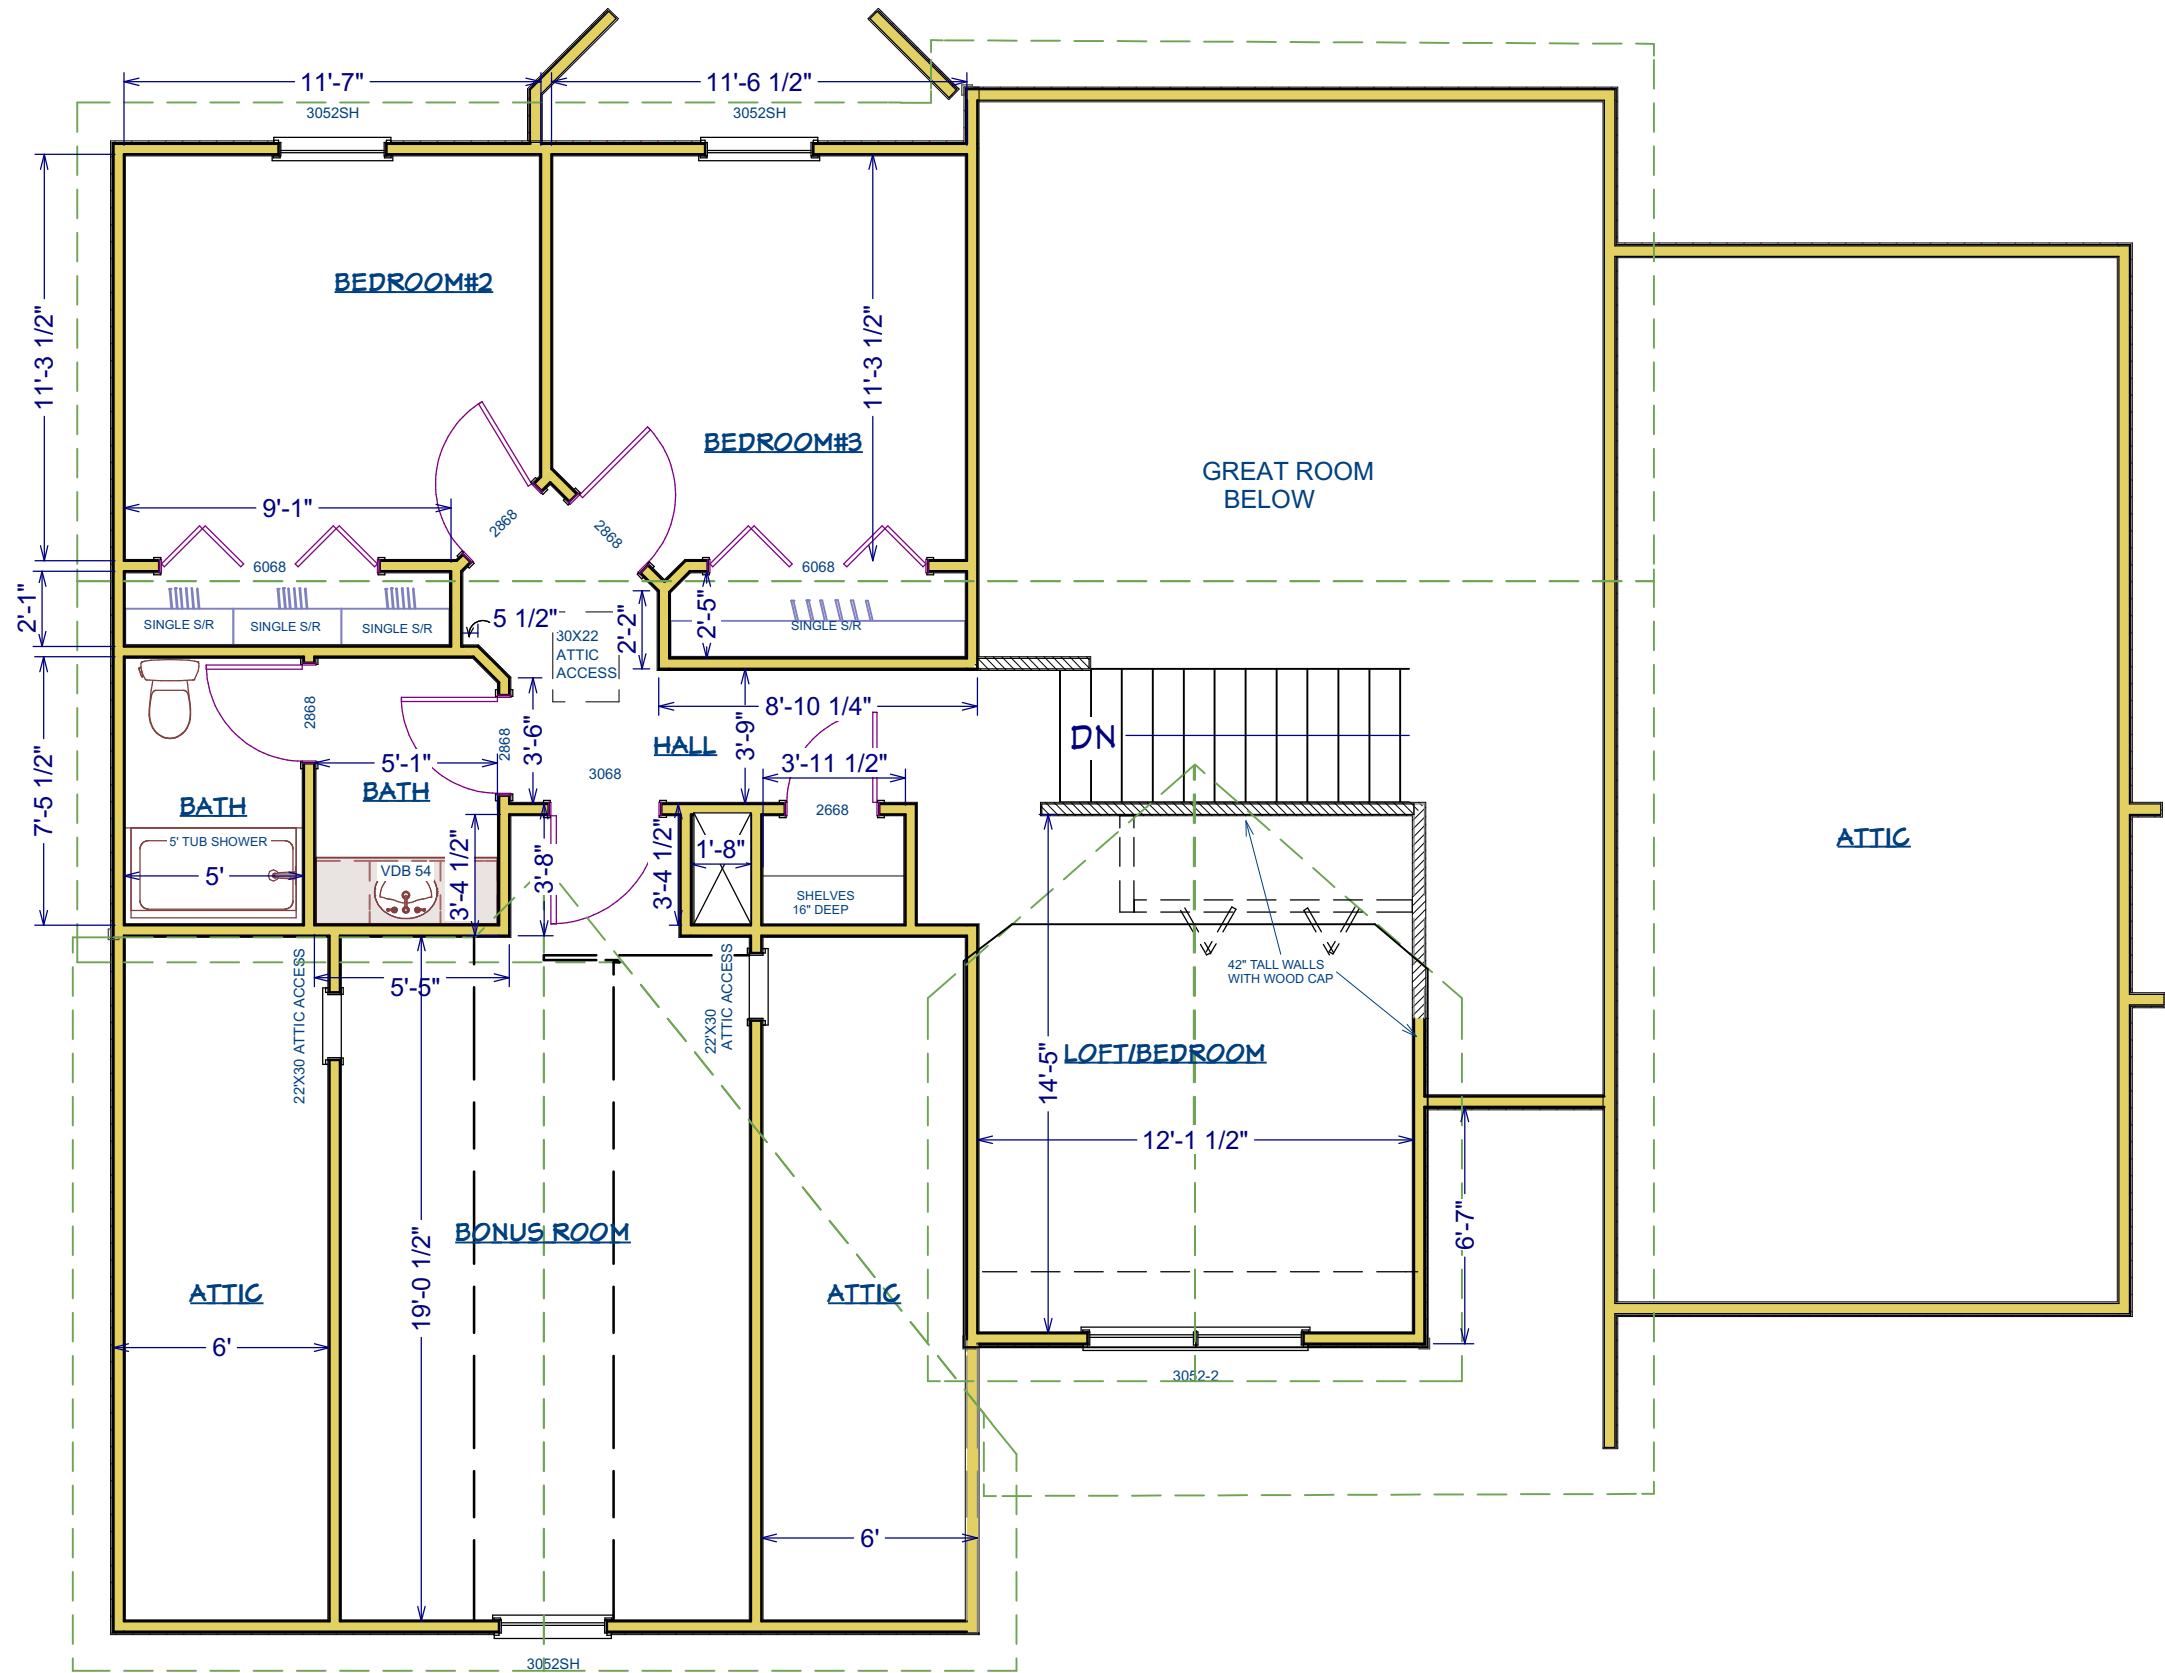

2nd Floor

SQUARE FOOTAGE:

1ST FLOOR	1483
2ND FLOOR	953
GARAGE:	538
BASEMENT:	000
TOTAL SQ. FT.	2974
FRONT PORCH	112
COVERED PORCH	00

*** NOTICE ***

THE ORIGINALS AND COPIES OF THESE PLANS, DRAWINGS, AND RENDERINGS, INCLUDING ANY SPECIFICATIONS ARE COPYRIGHTED. ALL SUCH PLANS, DRAWINGS, AND RENDERINGS ARE THE PROPERTY OF IDEAL BUILDERS. NO PART OF THESE PLANS, DRAWINGS, AND RENDERINGS MAY BE REPRODUCED, COPIED, OR TRANSMITTED IN ANY FORM OR BY ANY MEANS, ELECTRONIC OR MECHANICAL, INCLUDING PHOTOCOPYING, RECORDING, OR BY ANY INFORMATION STORAGE AND RETRIEVAL SYSTEM, WITHOUT THE WRITTEN PERMISSION OF IDEAL BUILDERS. SUBURBAN HOMES INC. EXPRESS WRITTEN PERMISSION.

SHEET TITLE:

2ND STORY

FLOOR PLAN

JOB ID:

PROJECT DESCRIPTION:

CALLOWAY MASTER PRINT

DRAWINGS PROVIDED BY:

IDEAL BUILDERS

522 S. 13TH STREET

DECATUR IN 46733

260-724-9131

DATE:

1/20/2022

SCALE:

3/16"=1'

SHEET:

A-8

*NOTE: FINISHED SQUARE FOOTAGE CALCULATIONS FOR THIS HOUSE WERE BASED ON PLAN DIMENSIONS ONLY AND MAY VARY FROM THE FINISHED SQUARE FOOTAGE OF THE HOUSE "AS BUILT".