


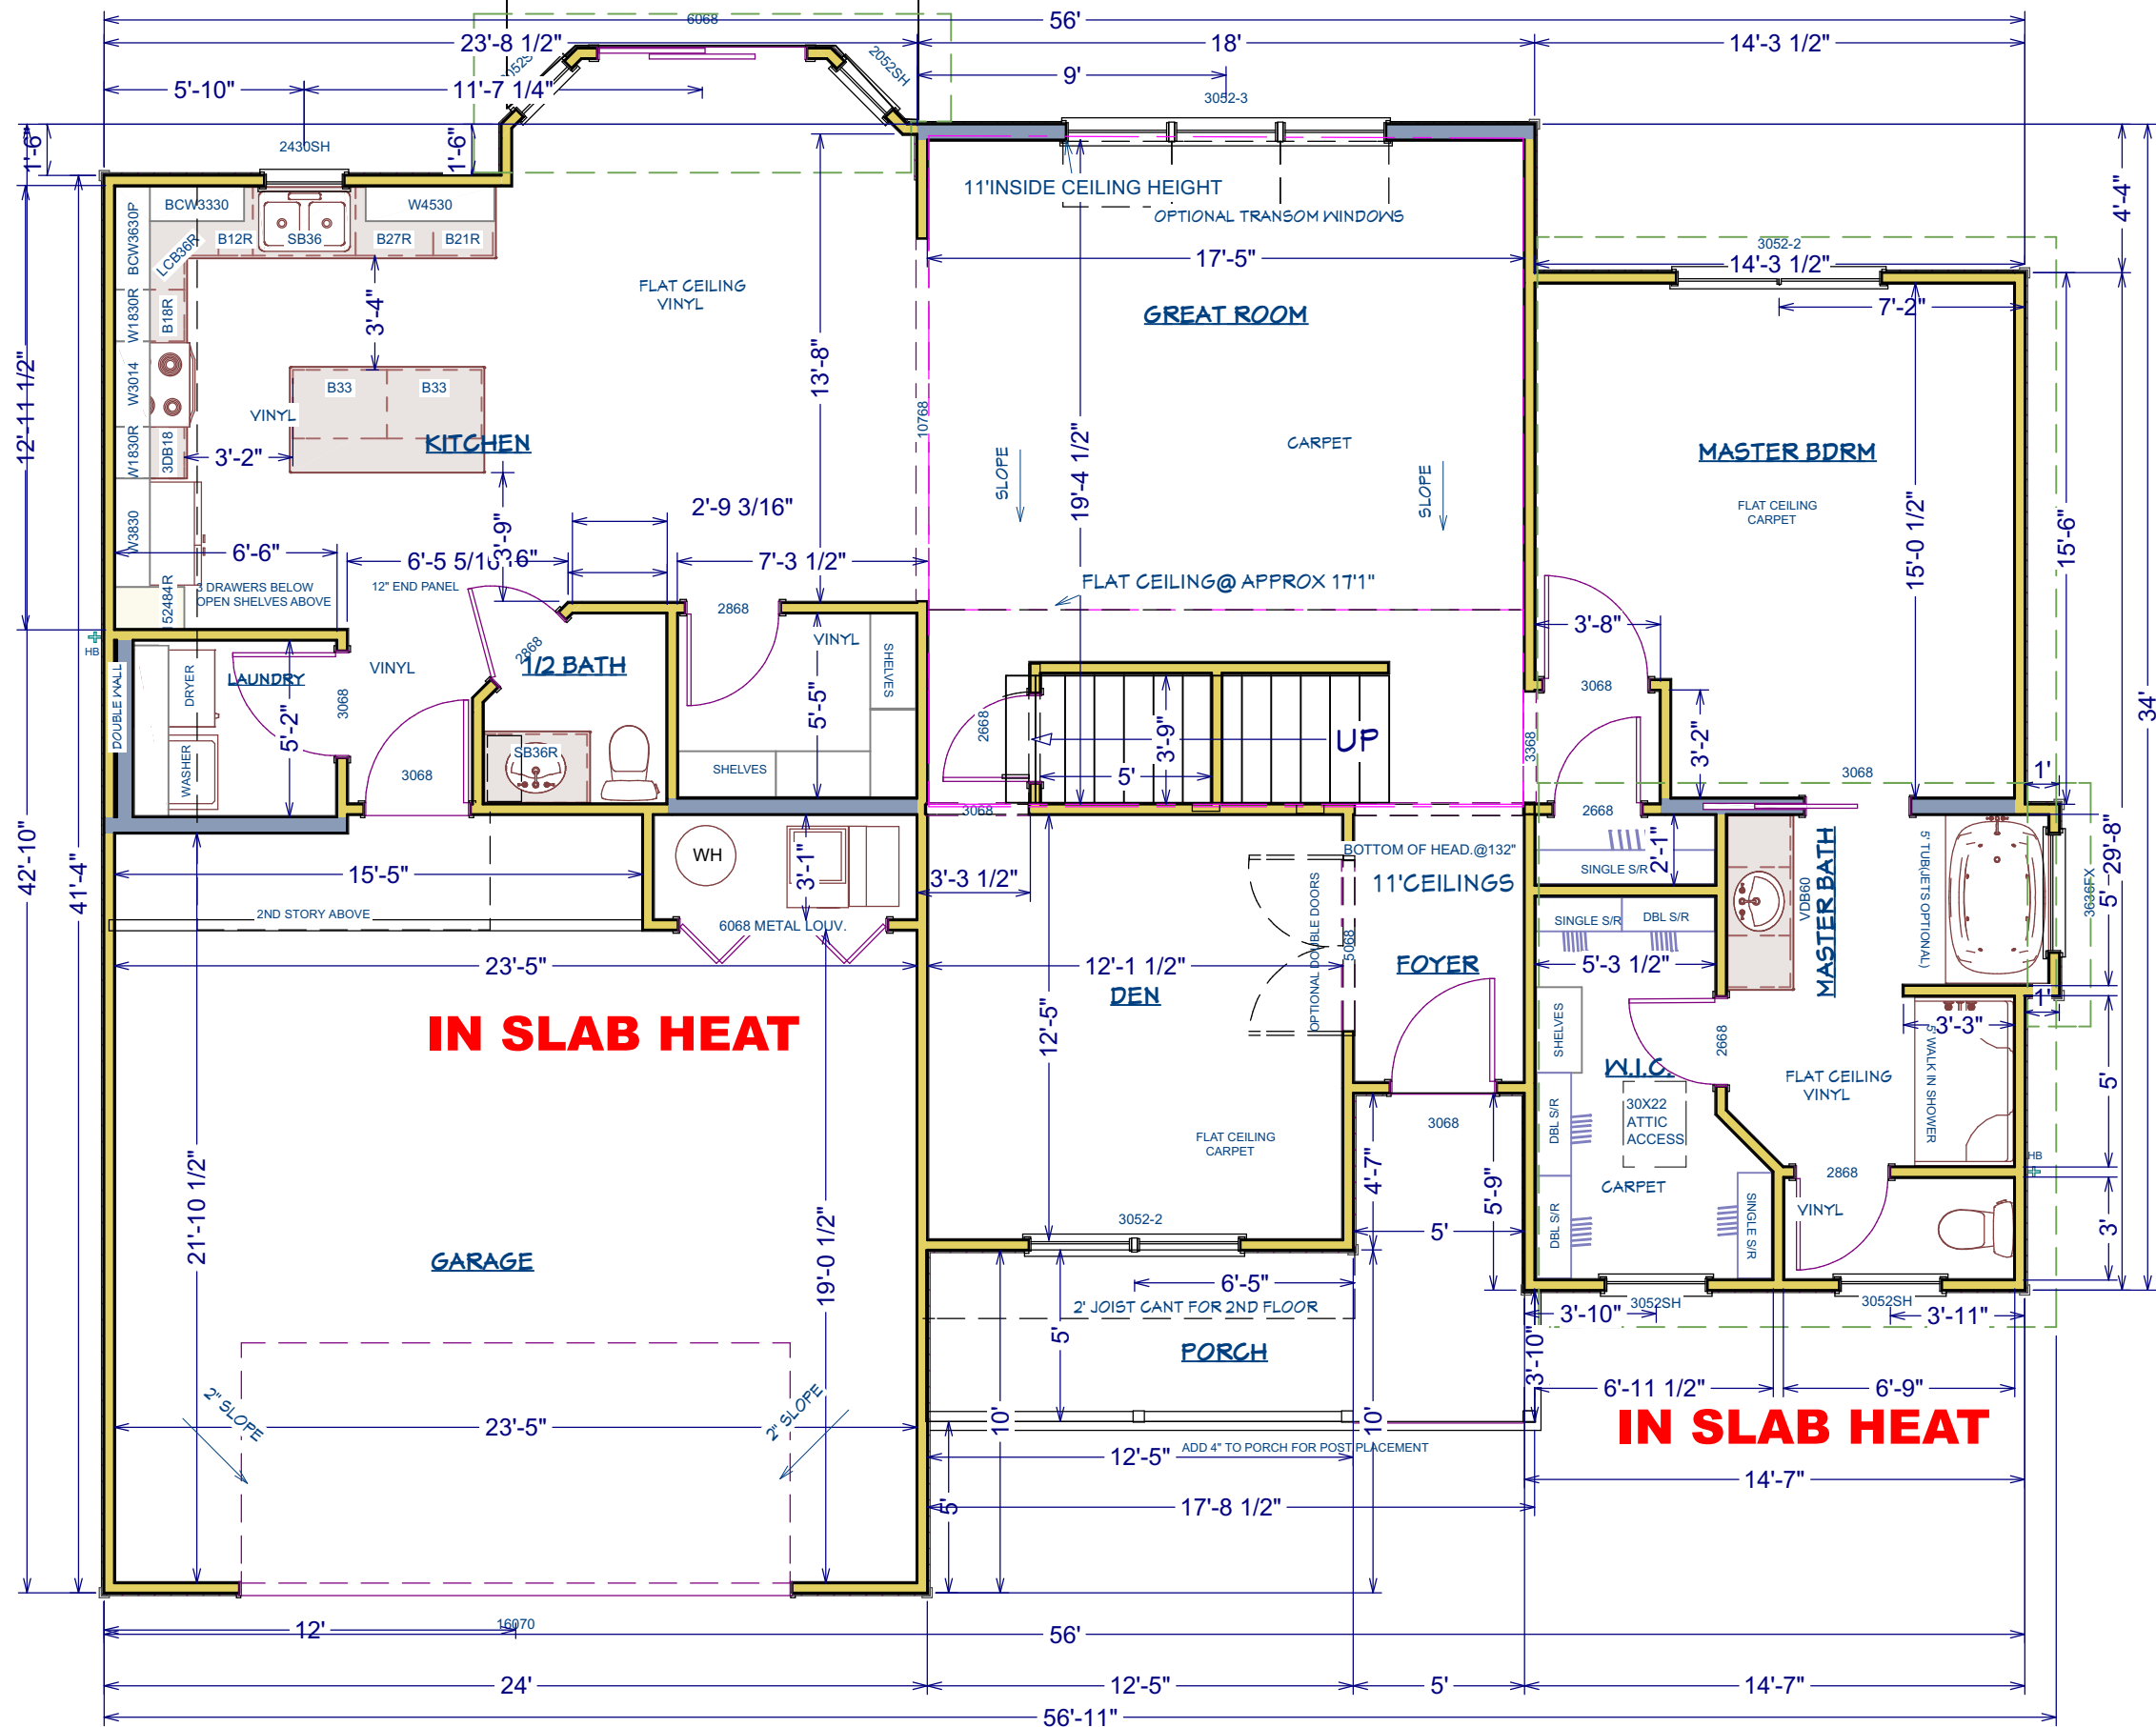

SQUARE FOOTAGE:	
1ST FLOOR	1483
2ND FLOOR	953
GARAGE:	538
BASEMENT:	000
TOTAL SQ. FT.	2974
FRONT PORCH	112
COVERED PORCH	00

*** NOTICE ***
THE ORIGINALS AND COPIES OF THESE PLANS, DRAWINGS, AND/OR RENDERINGS, INCLUDING ANY SPECIFICATIONS ARE COPYRIGHTED. ALL SUCH PLANS, DRAWINGS, AND/OR RENDERINGS INCLUDING THE SPECIFICATIONS AND THE COPYRIGHT ARE THE PROPERTY OF IDEAL BUILDERS. NO PART OF THESE PLANS, DRAWINGS, AND/OR RENDERINGS MAY BE REPRODUCED, COPIED, OR TRANSMITTED IN ANY FORM OR BY ANY MEANS, ELECTRONIC OR MECHANICAL, INCLUDING PHOTOCOPYING, RECORDING, OR BY ANY INFORMATION STORAGE AND RETRIEVAL SYSTEM, WITHOUT THE WRITTEN PERMISSION OF IDEAL BUILDERS. IDEAL BUILDERS, INC. EXPRESS WRITTEN PERMISSION.

SHEET TITLE:	MAIN FLOOR PLAN
JOB ID:	

PROJECT DESCRIPTION
CALLOWAY MASTER PRINT

DRAWINGS PROVIDED BY:
IDEAL BUILDERS
522 S. 13TH STREET
DECATUR IN 46733
260-724-9131

IDEAL BUILDERS

DATE:	1/20/2022
SCALE:	3/16" = 1'
SHEET:	A-1

*NOTE: FINISHED SQUARE FOOTAGE CALCULATIONS FOR THIS HOUSE WERE BASED ON PLAN DIMENSIONS ONLY AND MAY VARY FROM THE FINISHED SQUARE FOOTAGE OF THE HOUSE "AS BUILT".