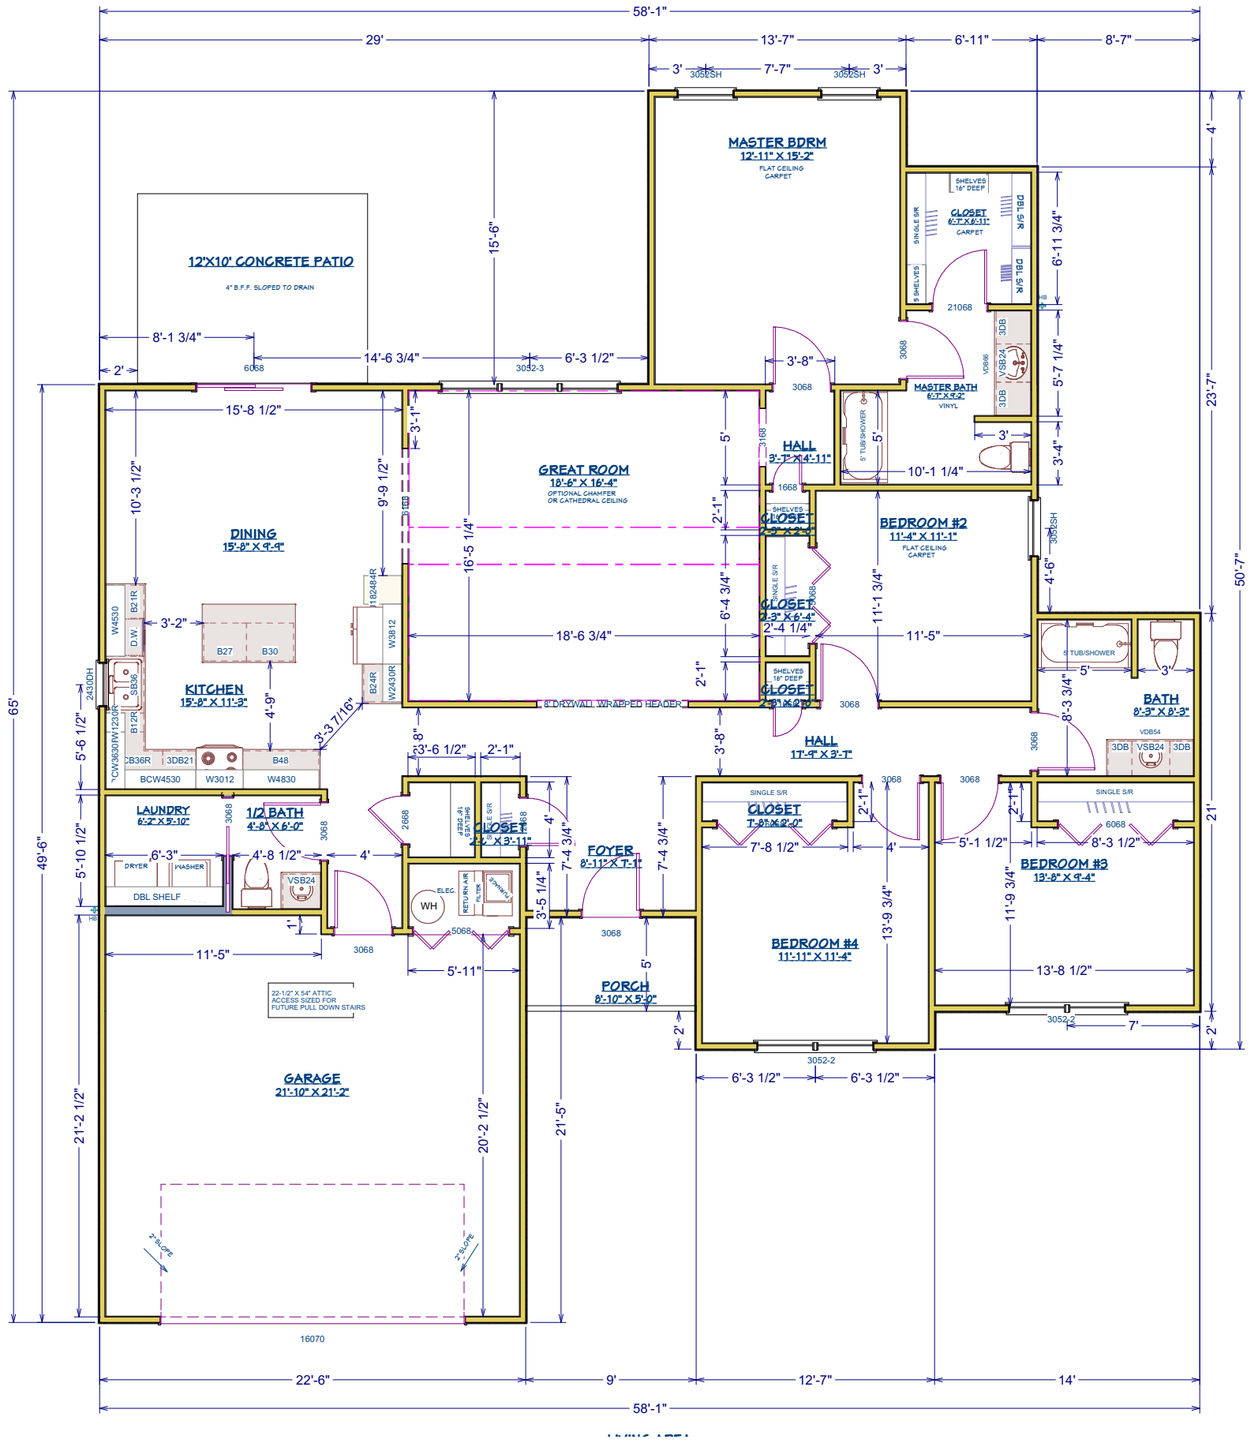


SQUARE FOOTAGE:

1ST FLOOR	1958
2ND FLOOR	000
GARAGE:	505
BASEMENT:	000
TOTAL SQ. FT:	**2463**
FRONT PORCH	47
RR COV. PORCH	00

*** COPYRIGHT 2019 IDEAL SUBURBAN HOMES INC.***

*** NOTICE ***

THE ORIGINALS AND COPIES OF THESE PLANS, DRAWINGS AND OR RENDERINGS, INCLUDING ANY ELECTRONIC CONFIGURATIONS, SUCH AS CAD FILES, DRAWINGS AND OR RENDERINGS INCLUDING THE SPECIFICATIONS AND THE COPYRIGHT ARE THE PROPERTY OF IDEAL SUBURBAN HOMES INC. IT IS FURTHER ACKNOWLEDGED THAT THE PLANS, DRAWINGS AND SPECIFICATIONS AS INSTRUMENTS OF SERVICE ARE SOLELY FOR USE ON THE ABOVE DESCRIBED PROJECT ONLY AND THAT BLUEPRINTING, TRACING OR OTHER MEANS OF REPRODUCTION OF THE DOCUMENTS BY ANYONE FOR CONSTRUCTION OR ANY OTHER PURPOSE MAY NOT BE DONE EXCEPT BY IDEAL SUBURBAN HOMES INC. EXPRESS WRITTEN PERMISSION

SHEET TITLE: MAIN FLOOR PLAN

JOB ID:

PROJECT DESCRIPTION: STRATFORD II BASE PLAN

DRAWINGS PROVIDED BY:

IDEAL BUILDERS
522 S. 13TH STREET
DECATUR IN 46733
260-724-9131

IDEAL BUILDERS

DATE:	7/3/2019
SCALE:	1/4"=1'
SHEET:	A-1

*NOTE: FINISHED SQUARE FOOTAGE CALCULATIONS FOR THIS HOUSE WERE BASED ON PLAN DIMENSIONS ONLY AND MAY VARY FROM THE FINISHED SQUARE FOOTAGE OF THE HOUSE "AS BUILT".