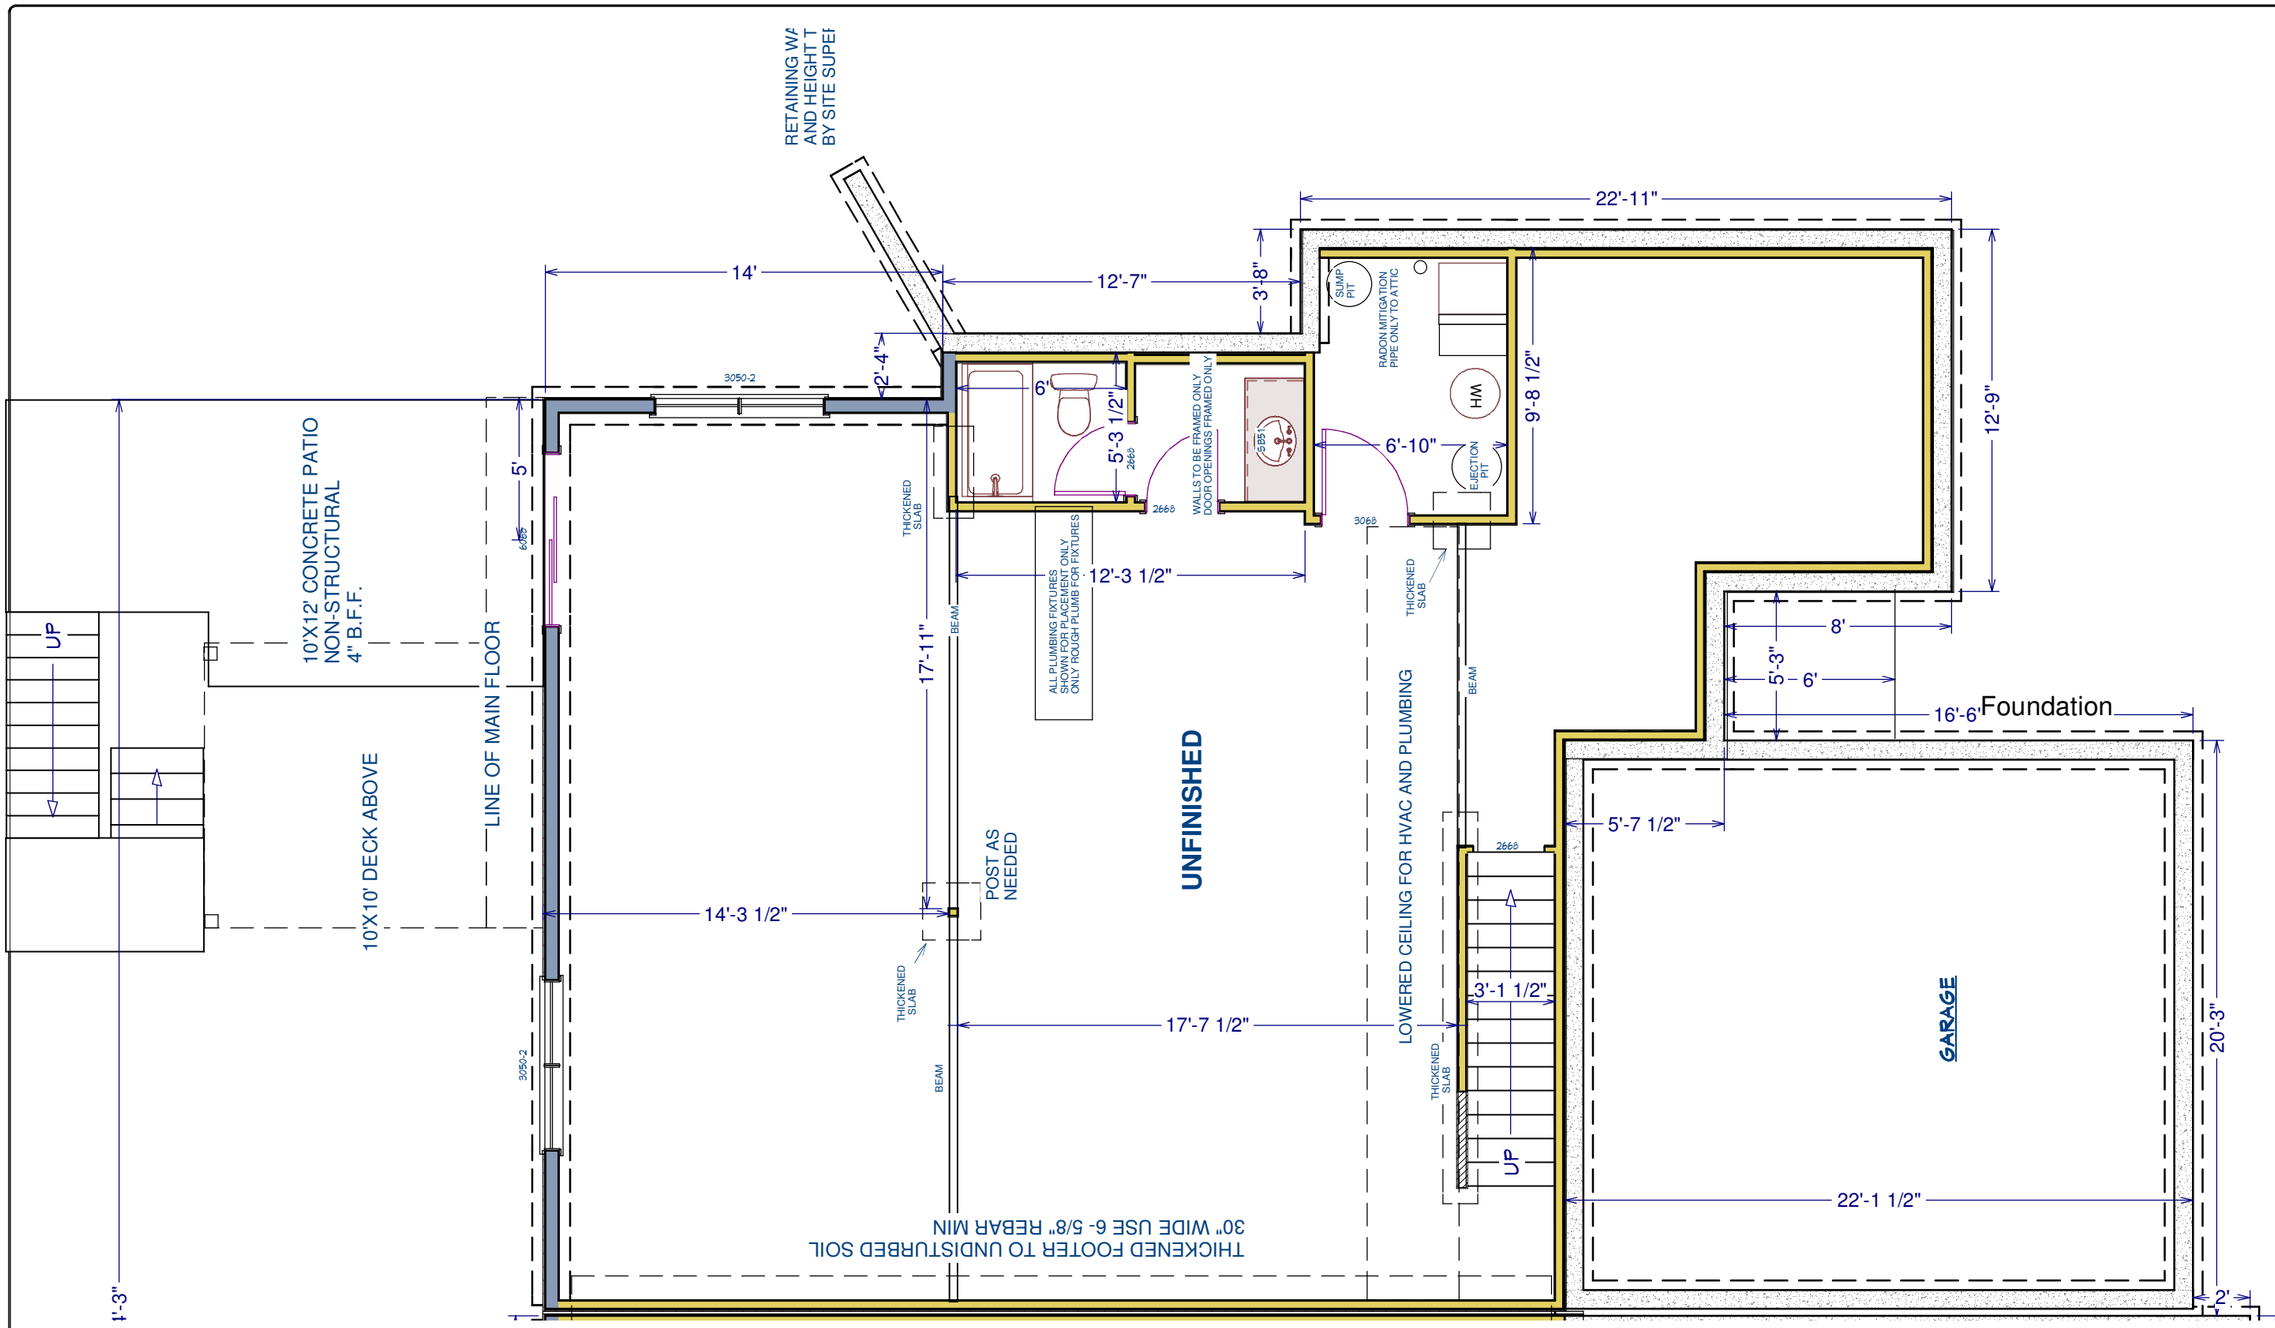

*** NOTICE ***
*** COPYRIGHT © 2015 IDEAL SUBURBAN HOMES INC ***
THE ORIGINAL SALVADOR DESIGNS, PLANS, DRAWINGS, SPECIFICATIONS AND OR RENDERINGS, INCLUDING ANY SPECIFICATIONS ARE COPYRIGHTED. ALL SUCH PLANS DRAWINGS, AND OR RENDERINGS INCLUDING THE SPECIFICATIONS AND THE COPYRIGHT ARE THE PROPERTY OF IDEAL SUBURBAN HOMES INC. IT IS FOR YOUR CONSIDERATION ONLY AND MUST BE RETURNED UPON REQUEST. THE SPECIFICATIONS MAY BE USED FOR THE ABOVE DESCRIBED PROJECT ONLY, AND THAT BLUEPRINTING, XEROXING, TRACING OR OTHER MEANS OF REPRODUCTION OF THE DOCUMENTS BY ANYONE FOR CONSTRUCTION OR ANY OTHER PURPOSES MAY NOT BE MADE WITHOUT IDEAL SUBURBAN HOMES INC EXPRESS WRITTEN PERMISSION!

IDEAL
SUBURBAN HOMES
522 SOUTH 13th STREET, DECATUR, INDIANA 46733
BUILDING TRUST & QUALITY IN EVERY HOME!

*NOTE: FINISHED SQUARE FOOTAGE CALCULATIONS FOR THIS HOUSE WERE BASED ON PLAN DIMENSIONS ONLY AND MAY VARY FROM THE FINISHED SQUARE FOOTAGE OF THE HOUSE "AS BUILT".

SQUARE FOOTAGE: SIDE A SIDE B
FIRST FLOOR: 1446 1488
GARAGE AREA: 468 445
BASEMENT AREA: 1409 1451
APPROX. TOTAL SF:1914 1938

MODEL: **STELLA/STELLA**
BUILT FOR: SIDE A: SHIRLEY WOLF
SIDE B: SPEC
SUBDIVISION/ LOT: LOT 4 A&B VILLAS OF KILSOQUAH
ADDRESS: SIDE A;964 KILSOQUAH COURT
SIDE B: 966 KILSOQUAH COURT
ROANOKE IN 46783
SHEET DISCRIPTION: **BASEMENT FLOOR PLAN SIDE B**

SCALE: 1/8"=1'
DATE: Thursday, September 17, 2015
DRAWN BY: SRR
REVIEWED BY: SRR
REVISIONS:
SHEET NUMBER: 0